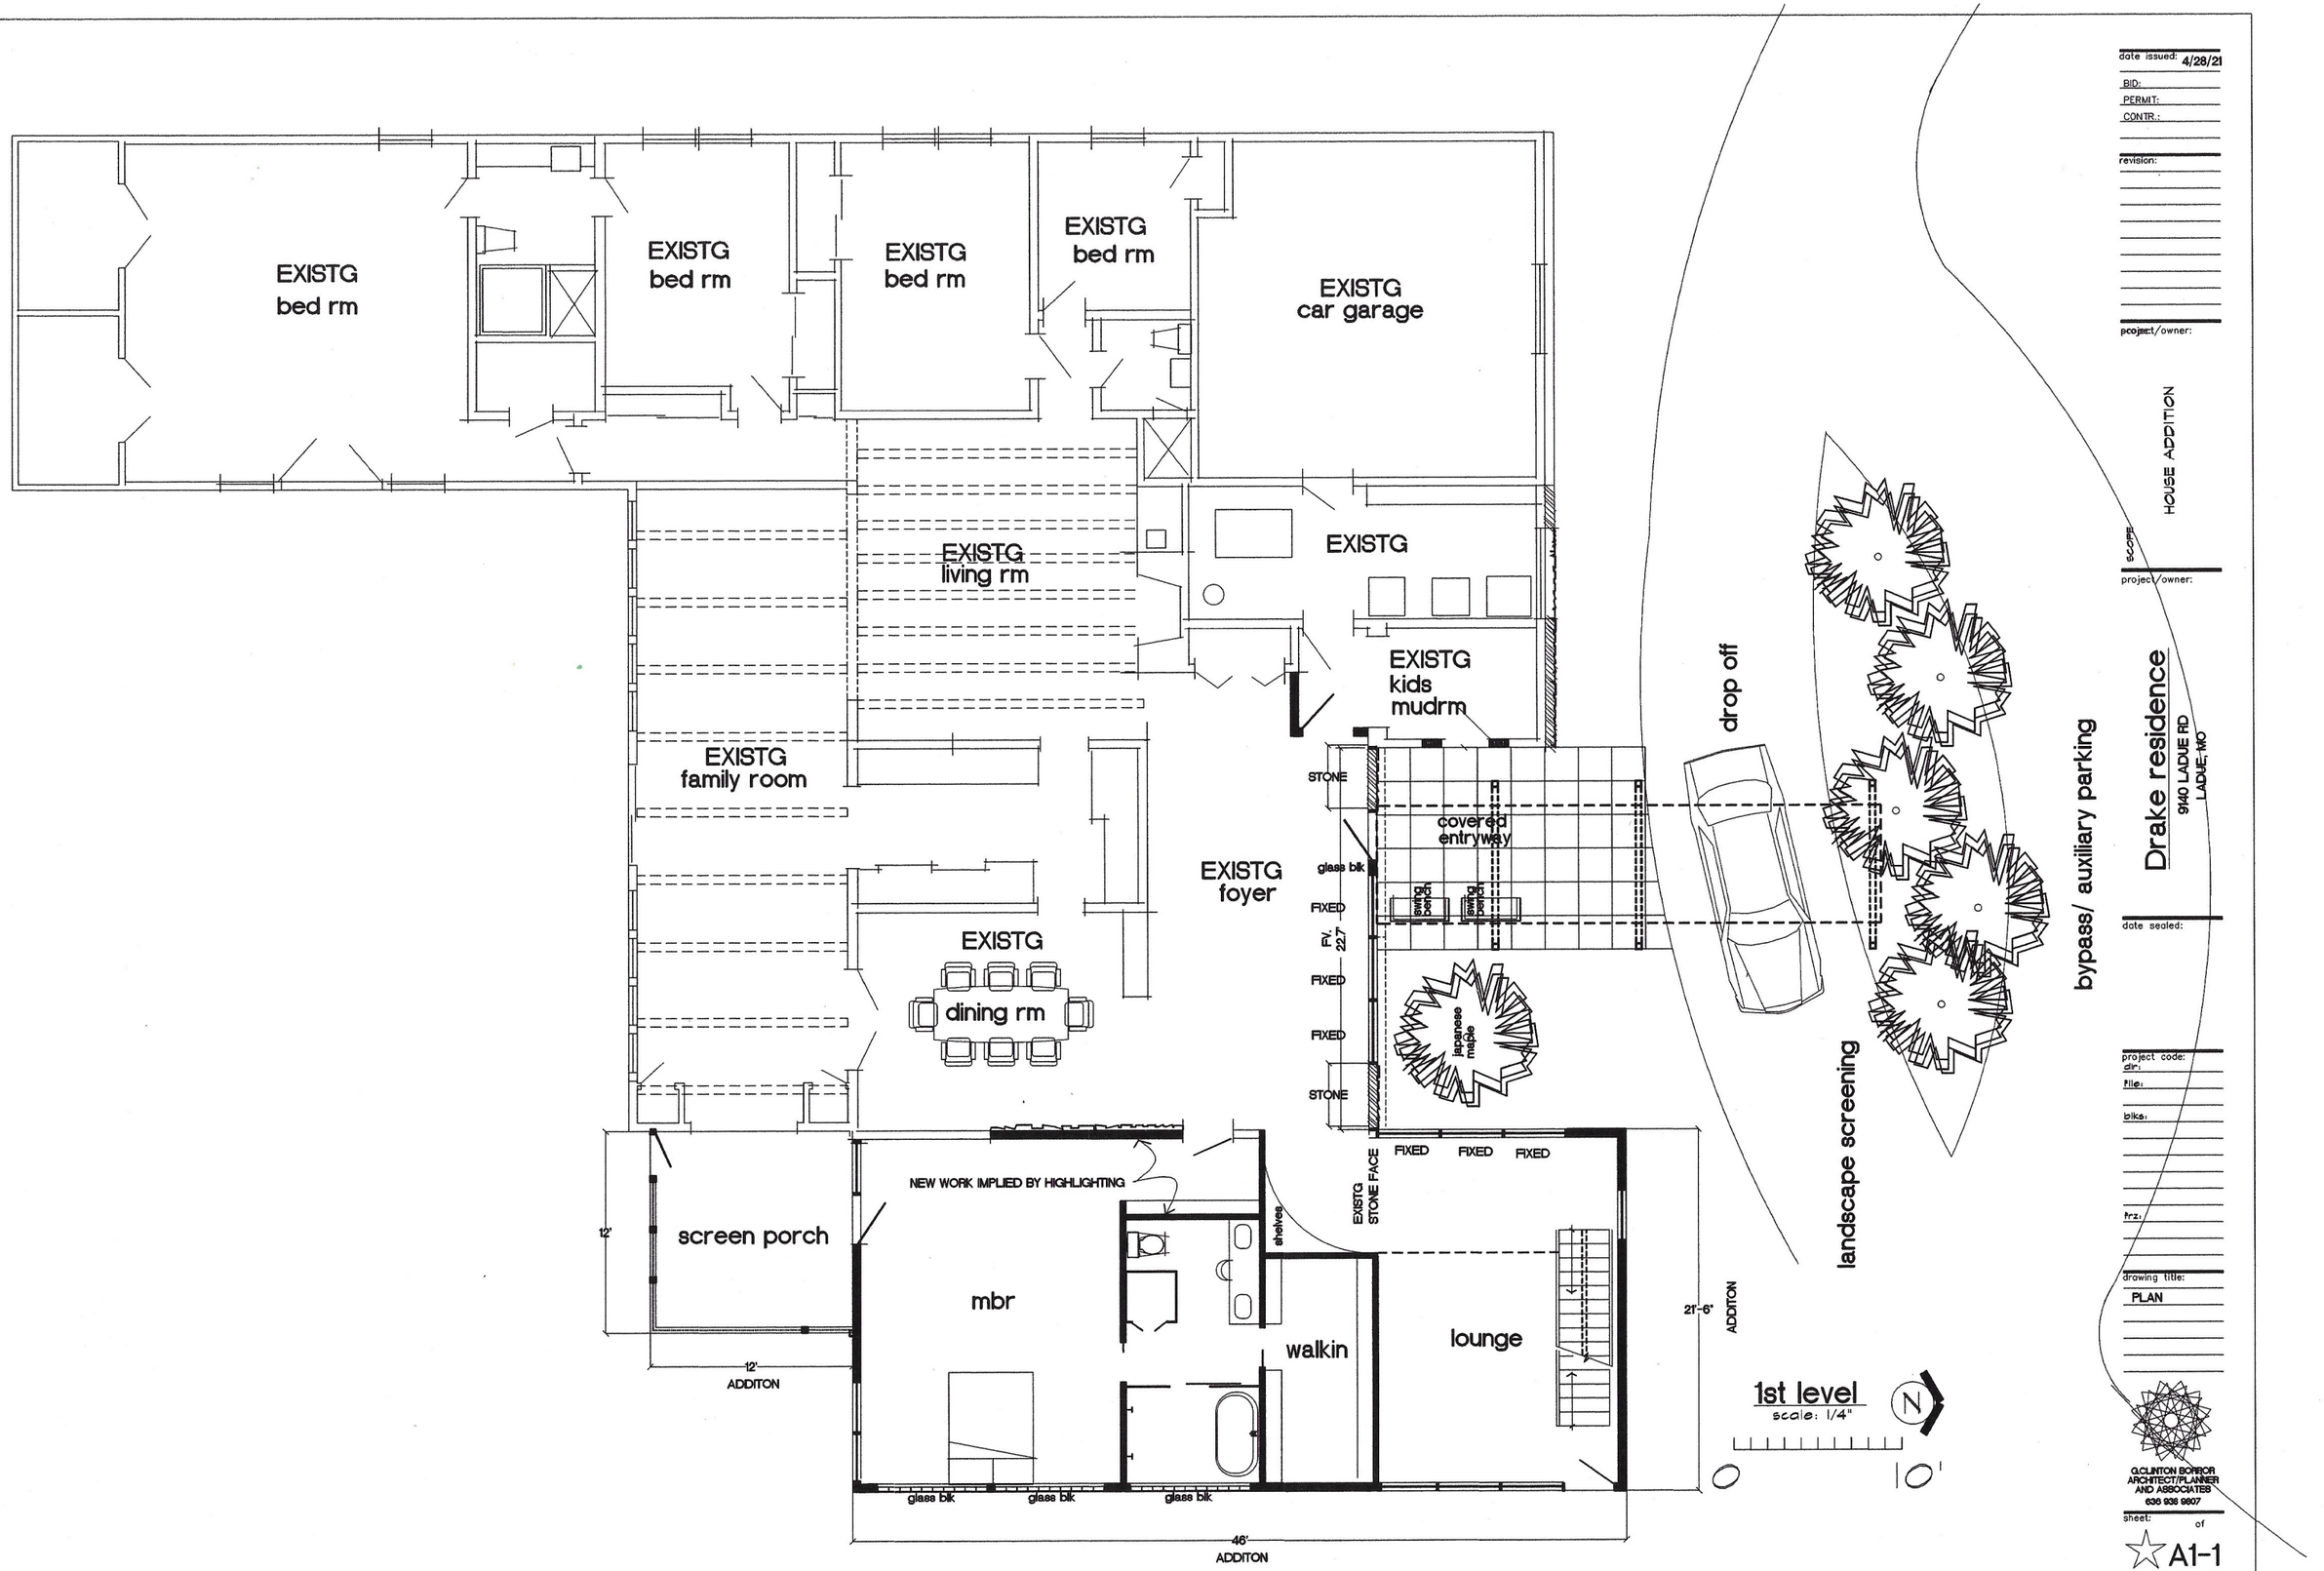

date issued: 4/28/21
BID:
PERMIT:
CONTR.:
revision:
project/owner:
SCOPE
HOUSE ADDITION
project/owner:
Drake residence
9140 LADUE RD
LADUE, MO
date sealed:
project code:
dr:
file:
blks:
frz:
drawing title:
PLAN
G.CLINTON BORROR
ARCHITECT/PLANNER
AND ASSOCIATES
636 938 9607
sheet: of
A1-1

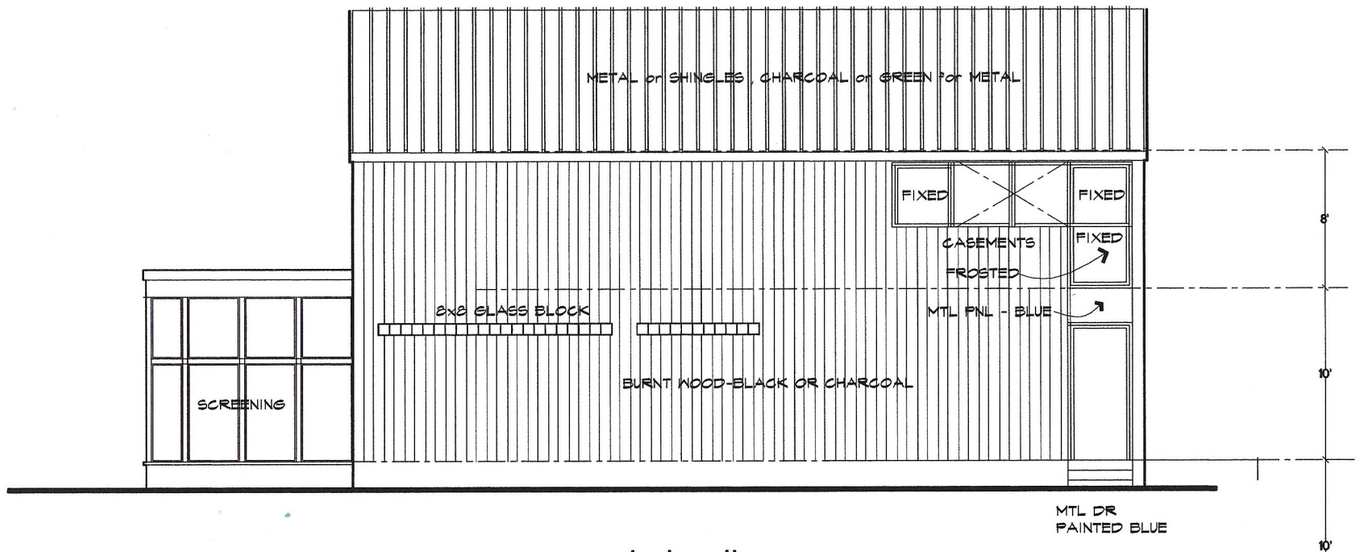

east elevation

scale 1/4"

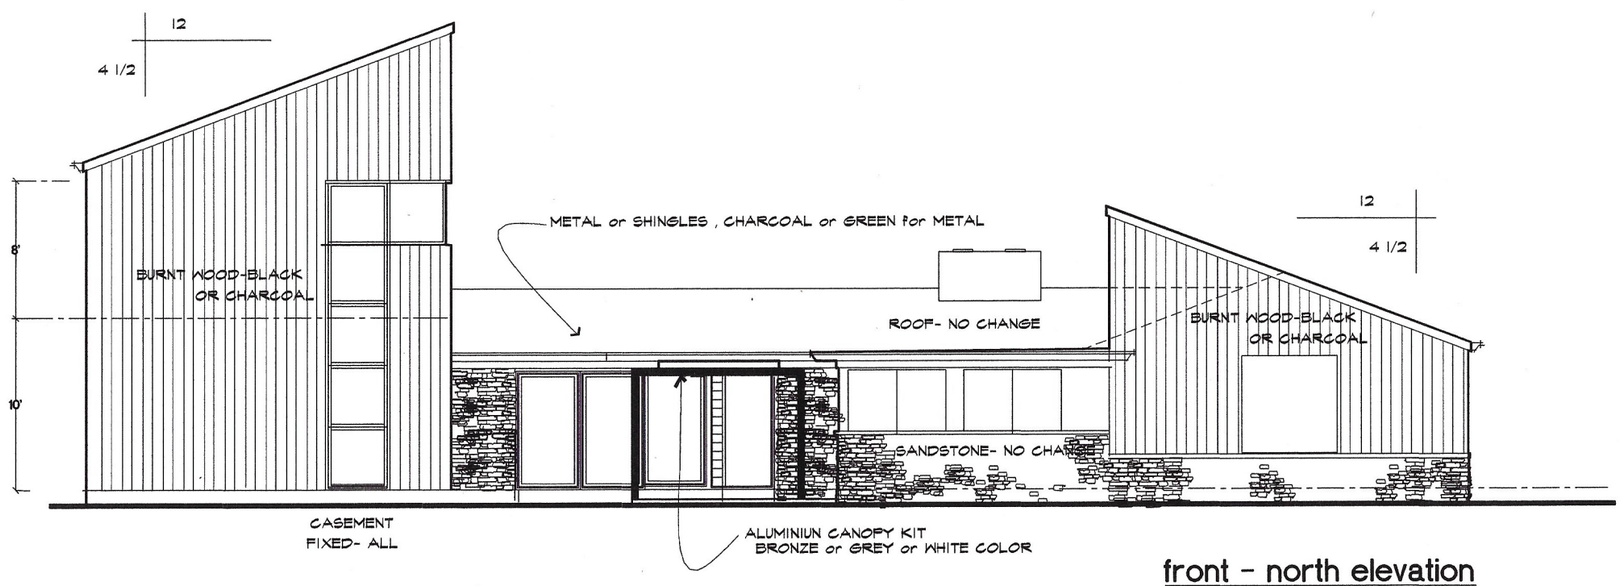

front - north elevation

scale 1/4"

ALL BEDROOMS TO HAVE 1 WINDOW
44' OR LESS FROM THE FLOOR
WITH A CLEAR OPENING OF 5.0 SF
@ THE 1ST FLR & 5.7 @ THE 2ND

✱ - MATCH EXISTING

date issued: 4/28/21
BID:
PERMIT:
CONTR.:

revision:

project/owner:

SCOPE
HOUSE ADDITION

project/owner:

Drake residence
9140 LADUE RD
LADUE, MO

date sealed:

project code:
dir:
file:
bike:
frz:

drawing title:
ELEVATIONS

Q.CLINTON BORROR
ARCHITECT/PLANNER
AND ASSOCIATES
636 938 9607

sheet: of
A2-0

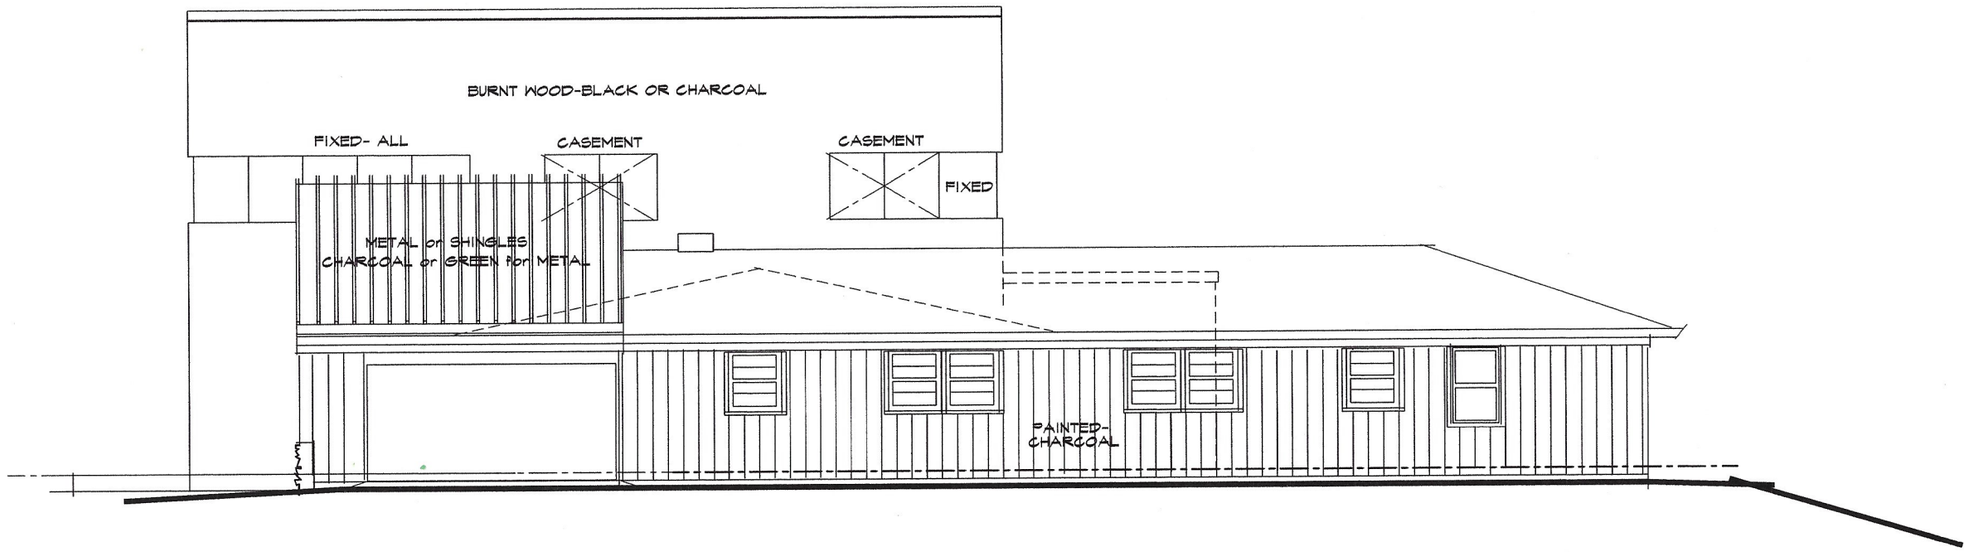

west elevation

scale 1/4"

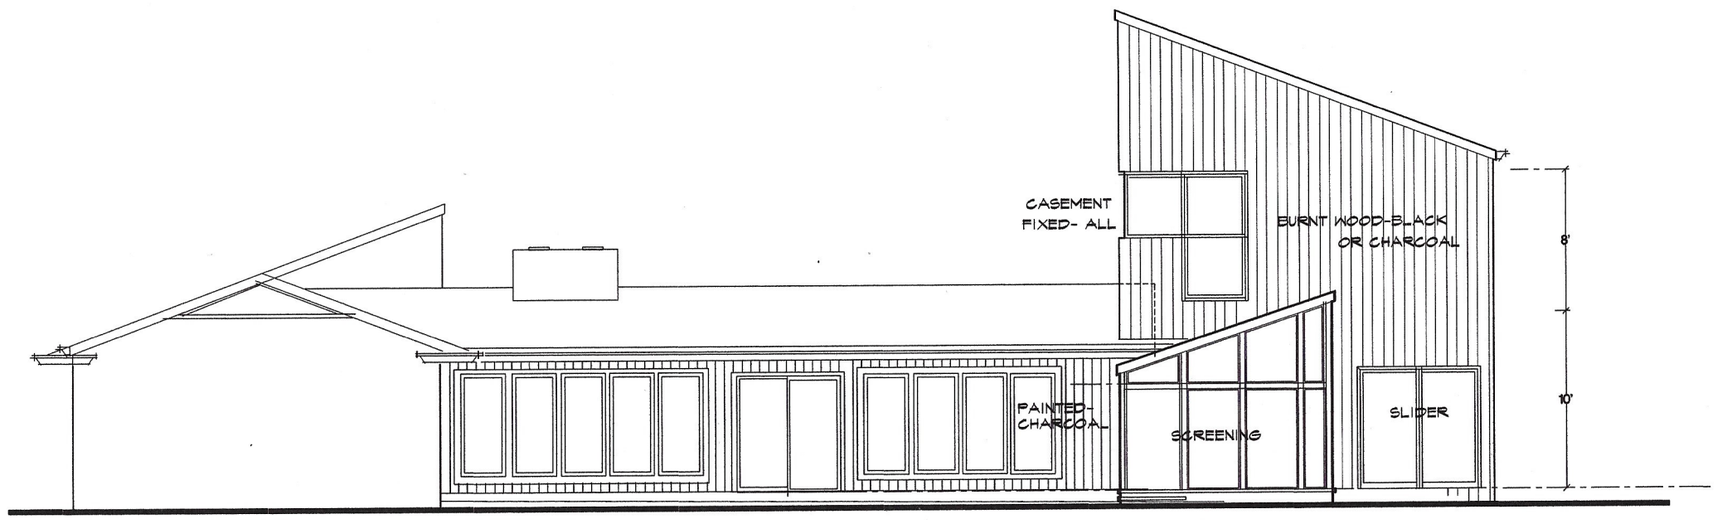

south elevation

scale 1/4"

date issued: 4/28/21

BID:

PERMIT:

CONTR.:

revision:

project/owner:

SCOPE

HOUSE ADDITION

project/owner:

Drake residence

9140 LADUE RD
LADUE, MO

date sealed:

project code:

dir:

file:

bks:

frz:

drawing title:

ELEVATIONS

G.CLINTON BORROR
ARCHITECT/PLANNER
AND ASSOCIATES
636 938 9807

sheet: of

A2-1

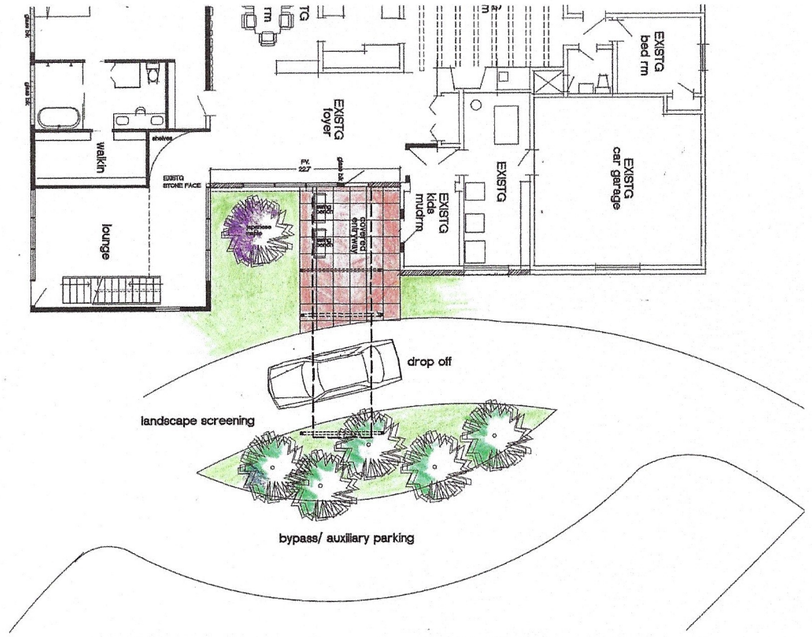

front-north elevation

no scale

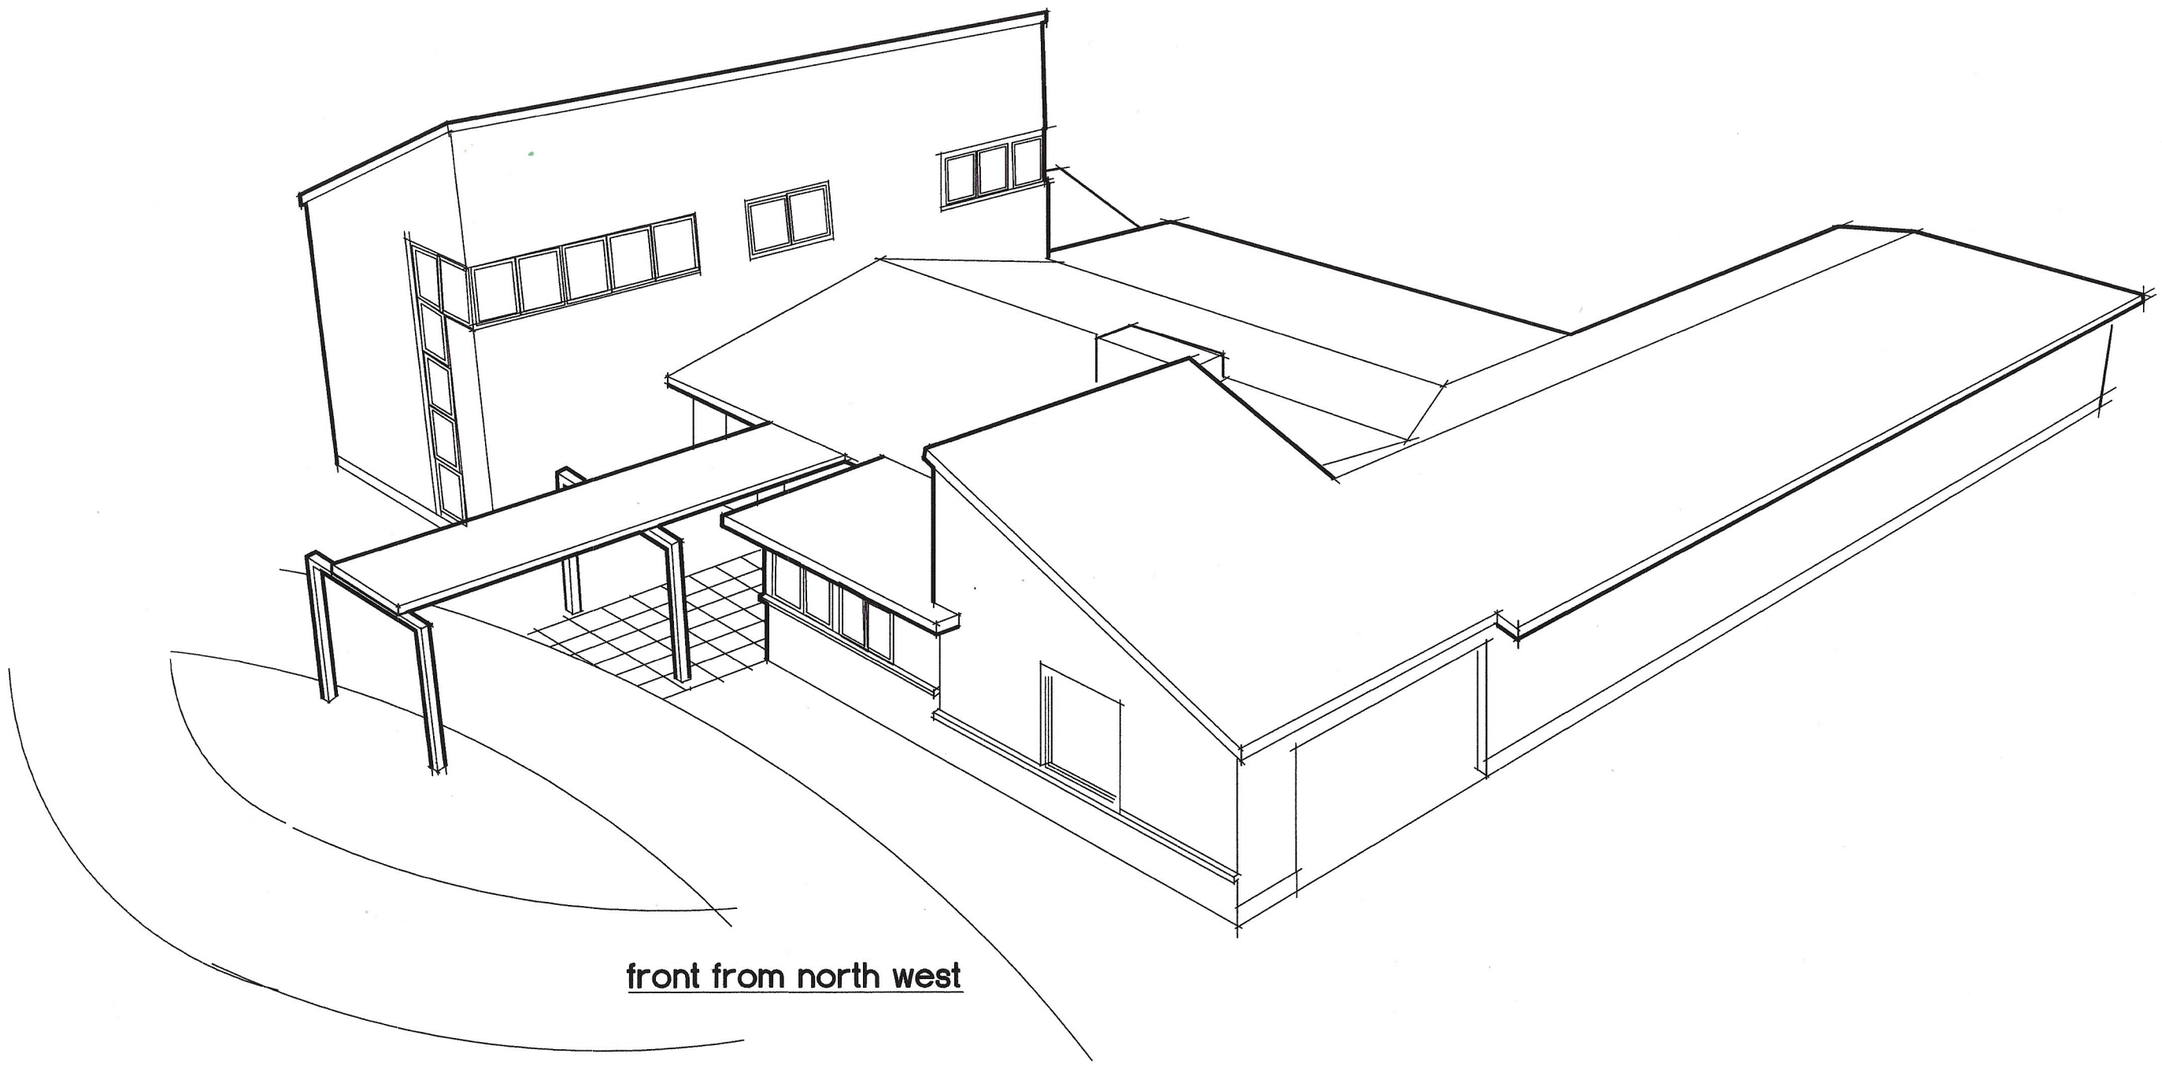

front from north west

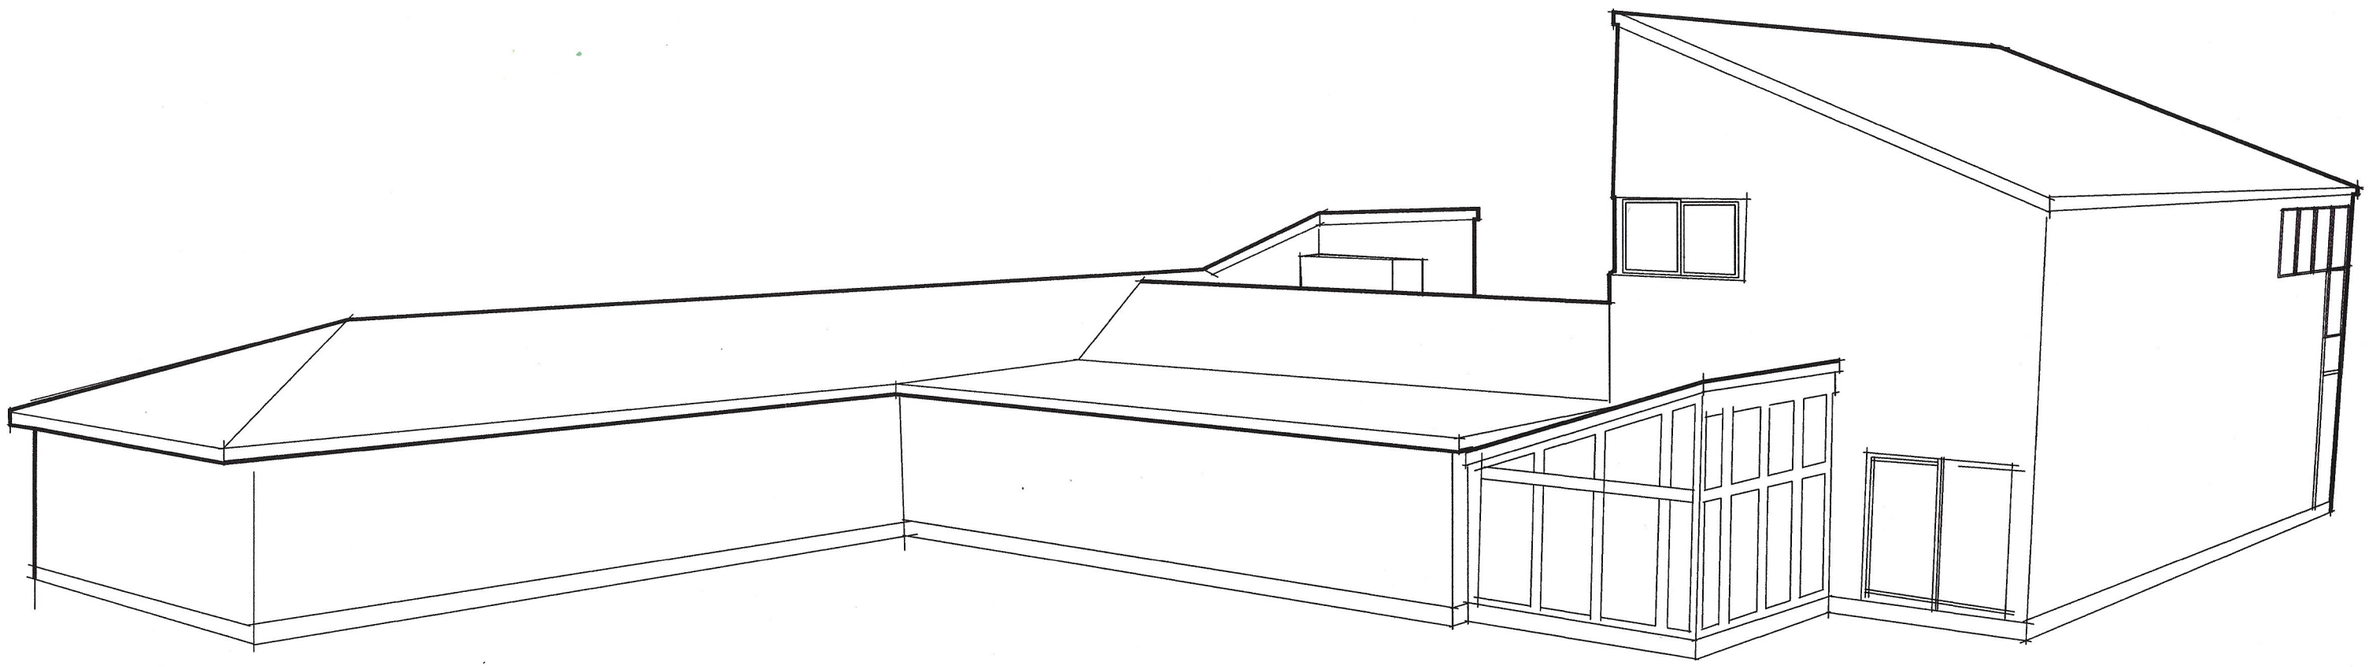

back from south east