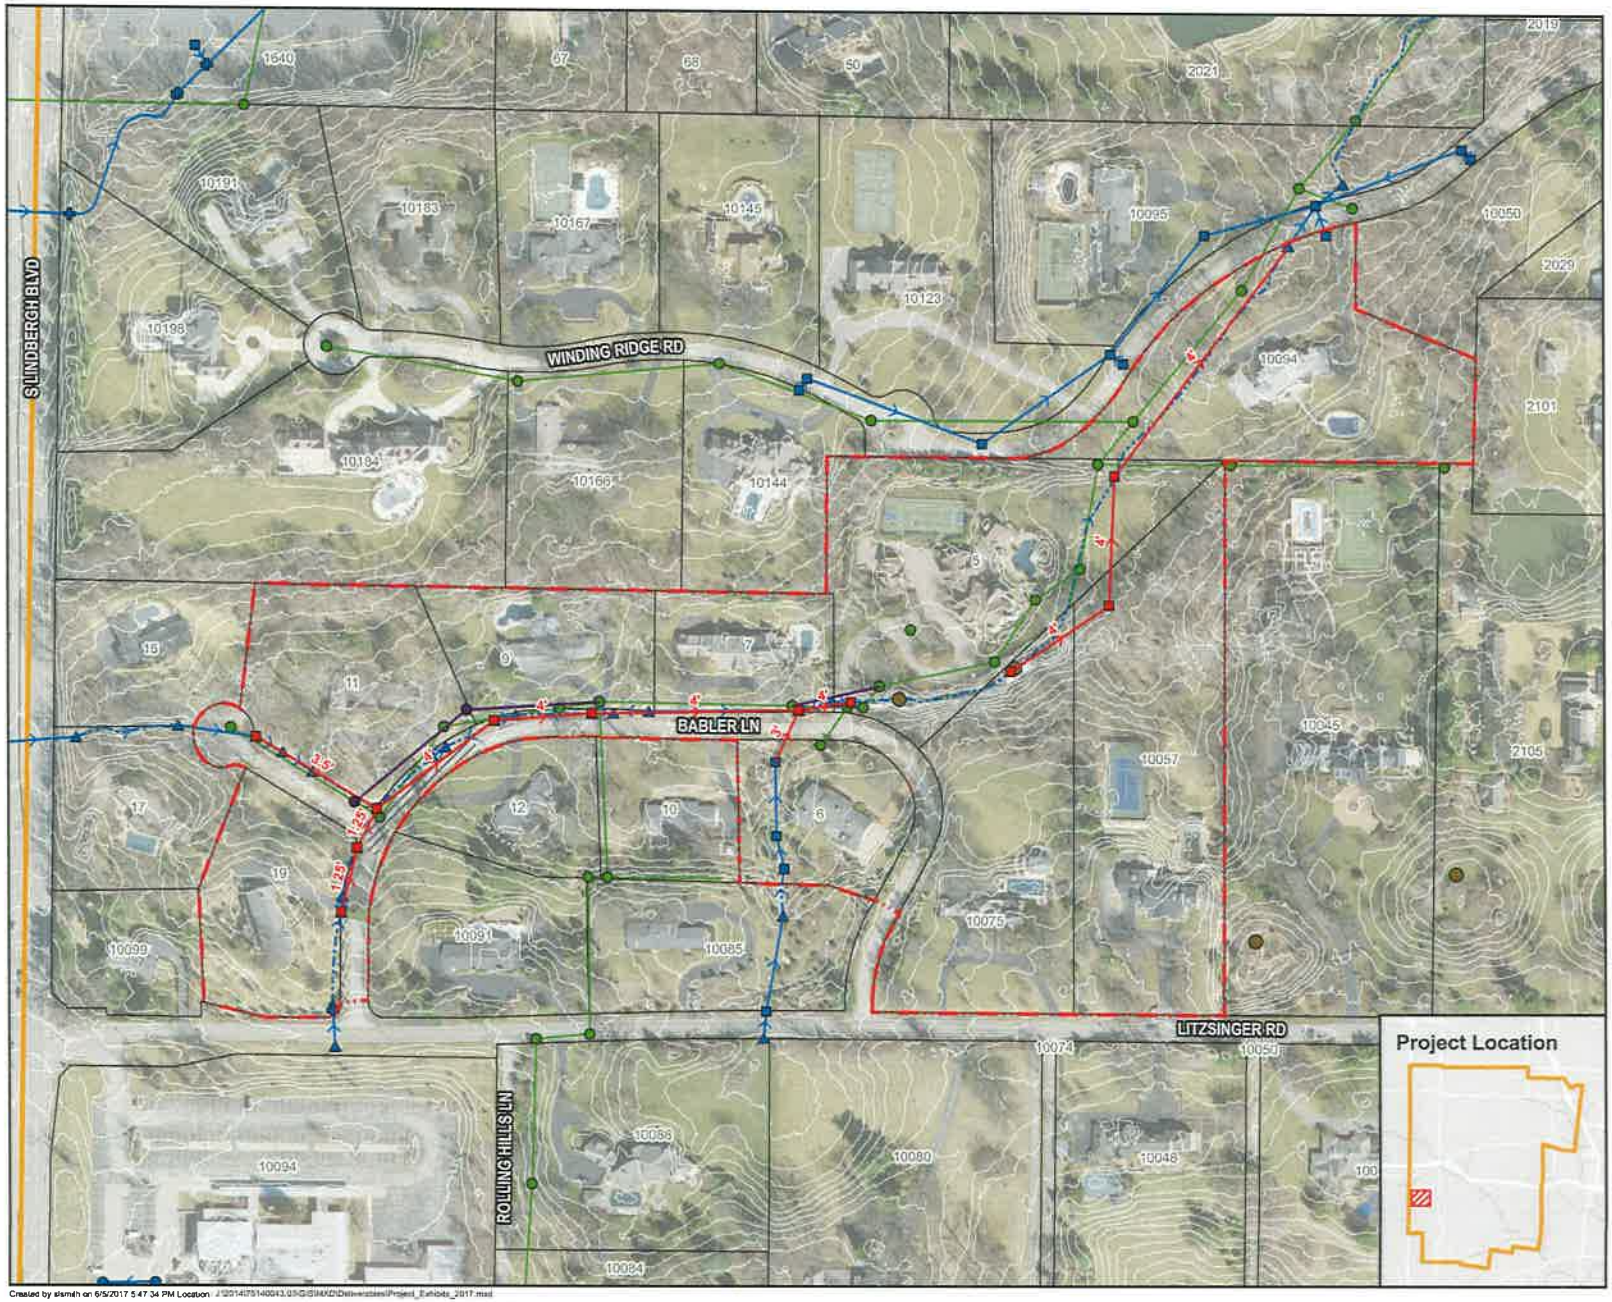

Created by slsmith on 6/5/2017 5:47:34 PM Location: J:\2014\7514\0043.03\GIS\MXD\Deliverables\Project_Exhibits_2017.mxd

Legend

- 2-ft Contours
- City Boundary
- Parcels
- Approx. Drainage Path

Proposed Improvements

- Stormwater Inlet
- Sanitary Manhole
- Stormwater Pipe
- Sanitary Pipe
- Replace Road
- Strip Map Limits

Existing Stormwater Network

- Gravity Main
- Inlet
- Manhole
- Intake/Outfall
- Fitting
- Existing Sinkhole

Existing Sanitary Network

- Gravity Main
- Manhole

0 90 180 Feet

1 inch = 180 feet

Easements Required	12
Properties Benefited	12
Properties Impacted	12
Project Benefit Points	1,661.75
Conceptual Project Cost	$1,703,334.26
Benefit to Cost Ratio	0.976

Problem Description

Yard, roadway, and structure flooding along Babler Lane.

Proposed Solution Description

Storm sewer improvements to alleviate roadway and structure flooding.

City of Ladue Storm Water Management Program

Project 1602

Babler Lane